
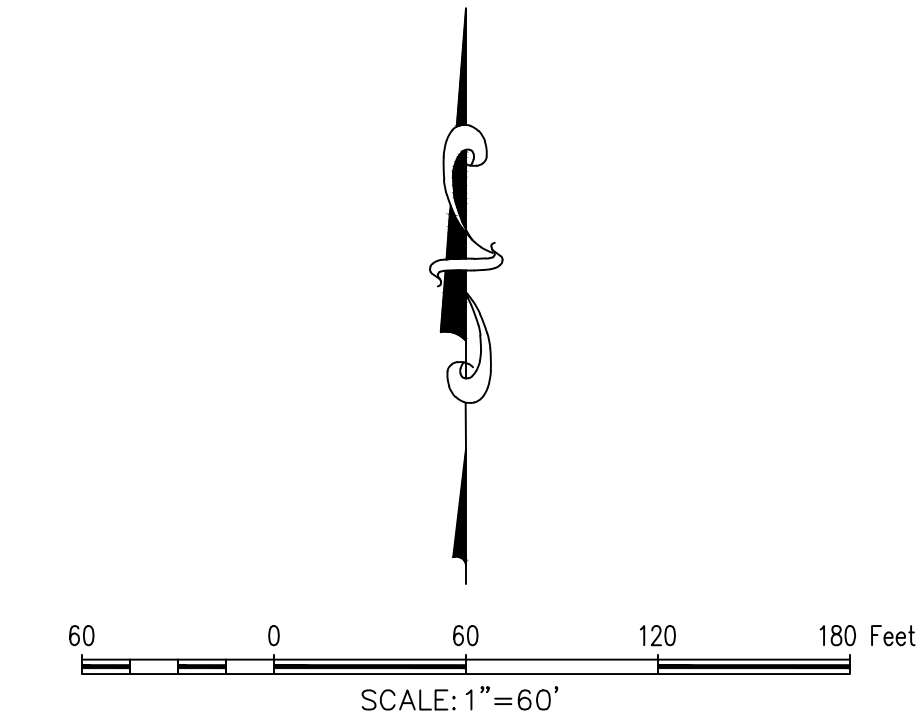



File: M:\Projects\VEN\MEH21001_Venetic at Weston.dwg - Project (03-Production)\Engineering\Construction Drawings\Current
Drawing Phase: 2\MEH21001-EC-02.dwg
Drawn: 12/22/2022 3:58 pm by Scott Kneiss, Scale: 1/2"=60' 3/4"=60' by gsm/ks

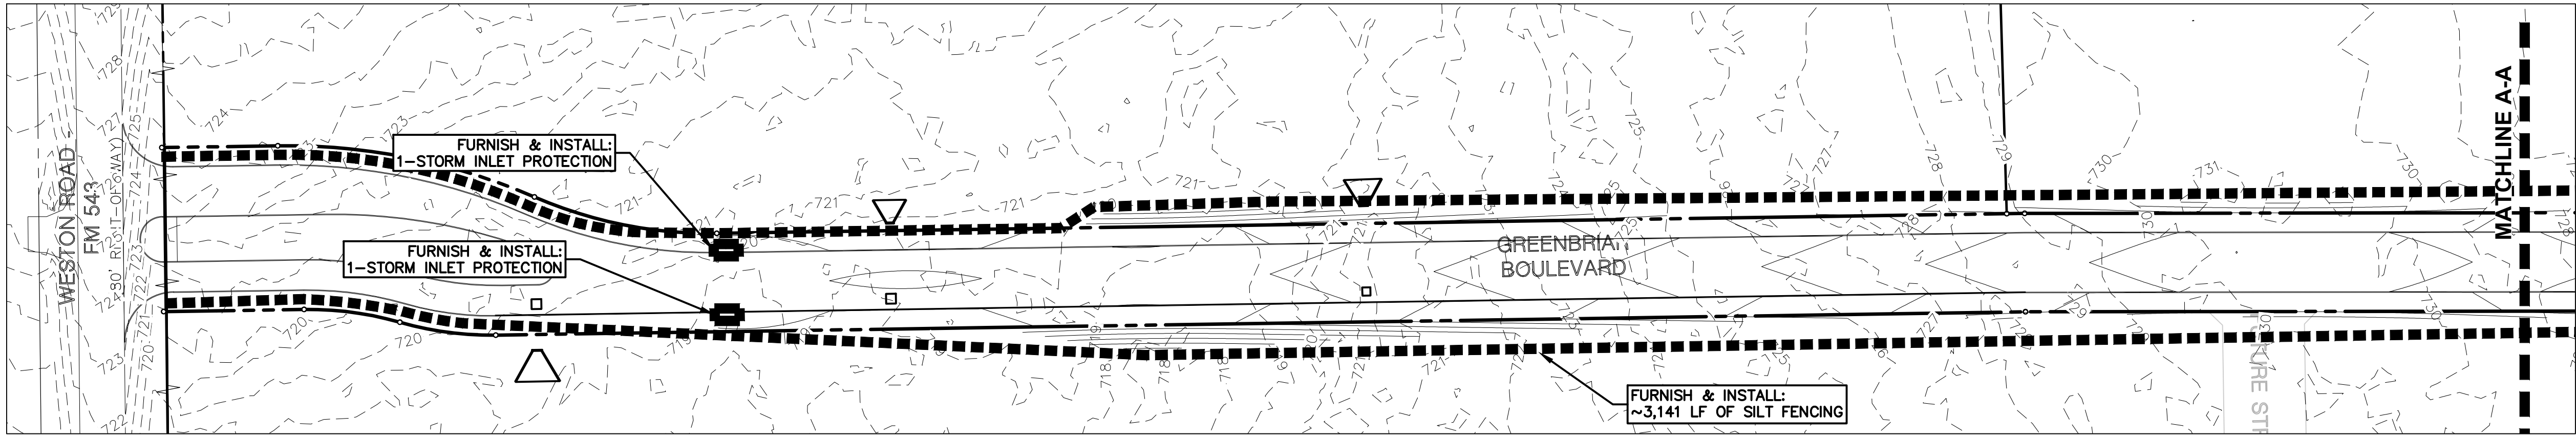

"X" SET SOUTHEAST CORNER OF THE ANNA HIGH SCHOOL PROPERTY
N=7183022.0359;
E=2560466.1608;
ELEV=726.82



"Y" SET IN THE MEDIAN OF FERGUSON PARKWAY APPROXIMATELY 550' SOUTH OF THE INTERSECTION OF HACKBERRY AND FERGUSON PARKWAY
N=7179687.33;
E=2558437.54;
ELEV=549.85

BMP LEGEND:

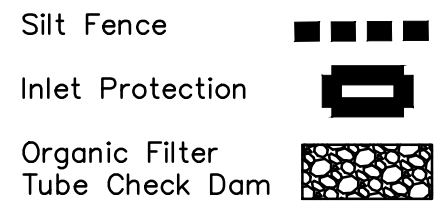

EROSION CONTROL NOTES:

1. REFER TO SWPPP MANUAL FOR ADDITIONAL EROSION CONTROL MEASURES.
2. THE SWPPP MANUAL SHALL REMAIN ON-SITE DURING CONSTRUCTION AT ALL TIMES.
3. THIS PLAN IS NOT INTENDED TO COMPLY WITH NPDES REQUIREMENTS OR TCEQ GENERAL CONSTRUCTION PERMIT REQUIREMENTS. REFER TO SWPPP MANUAL FOR ALL PERTINENT REGULATIONS.

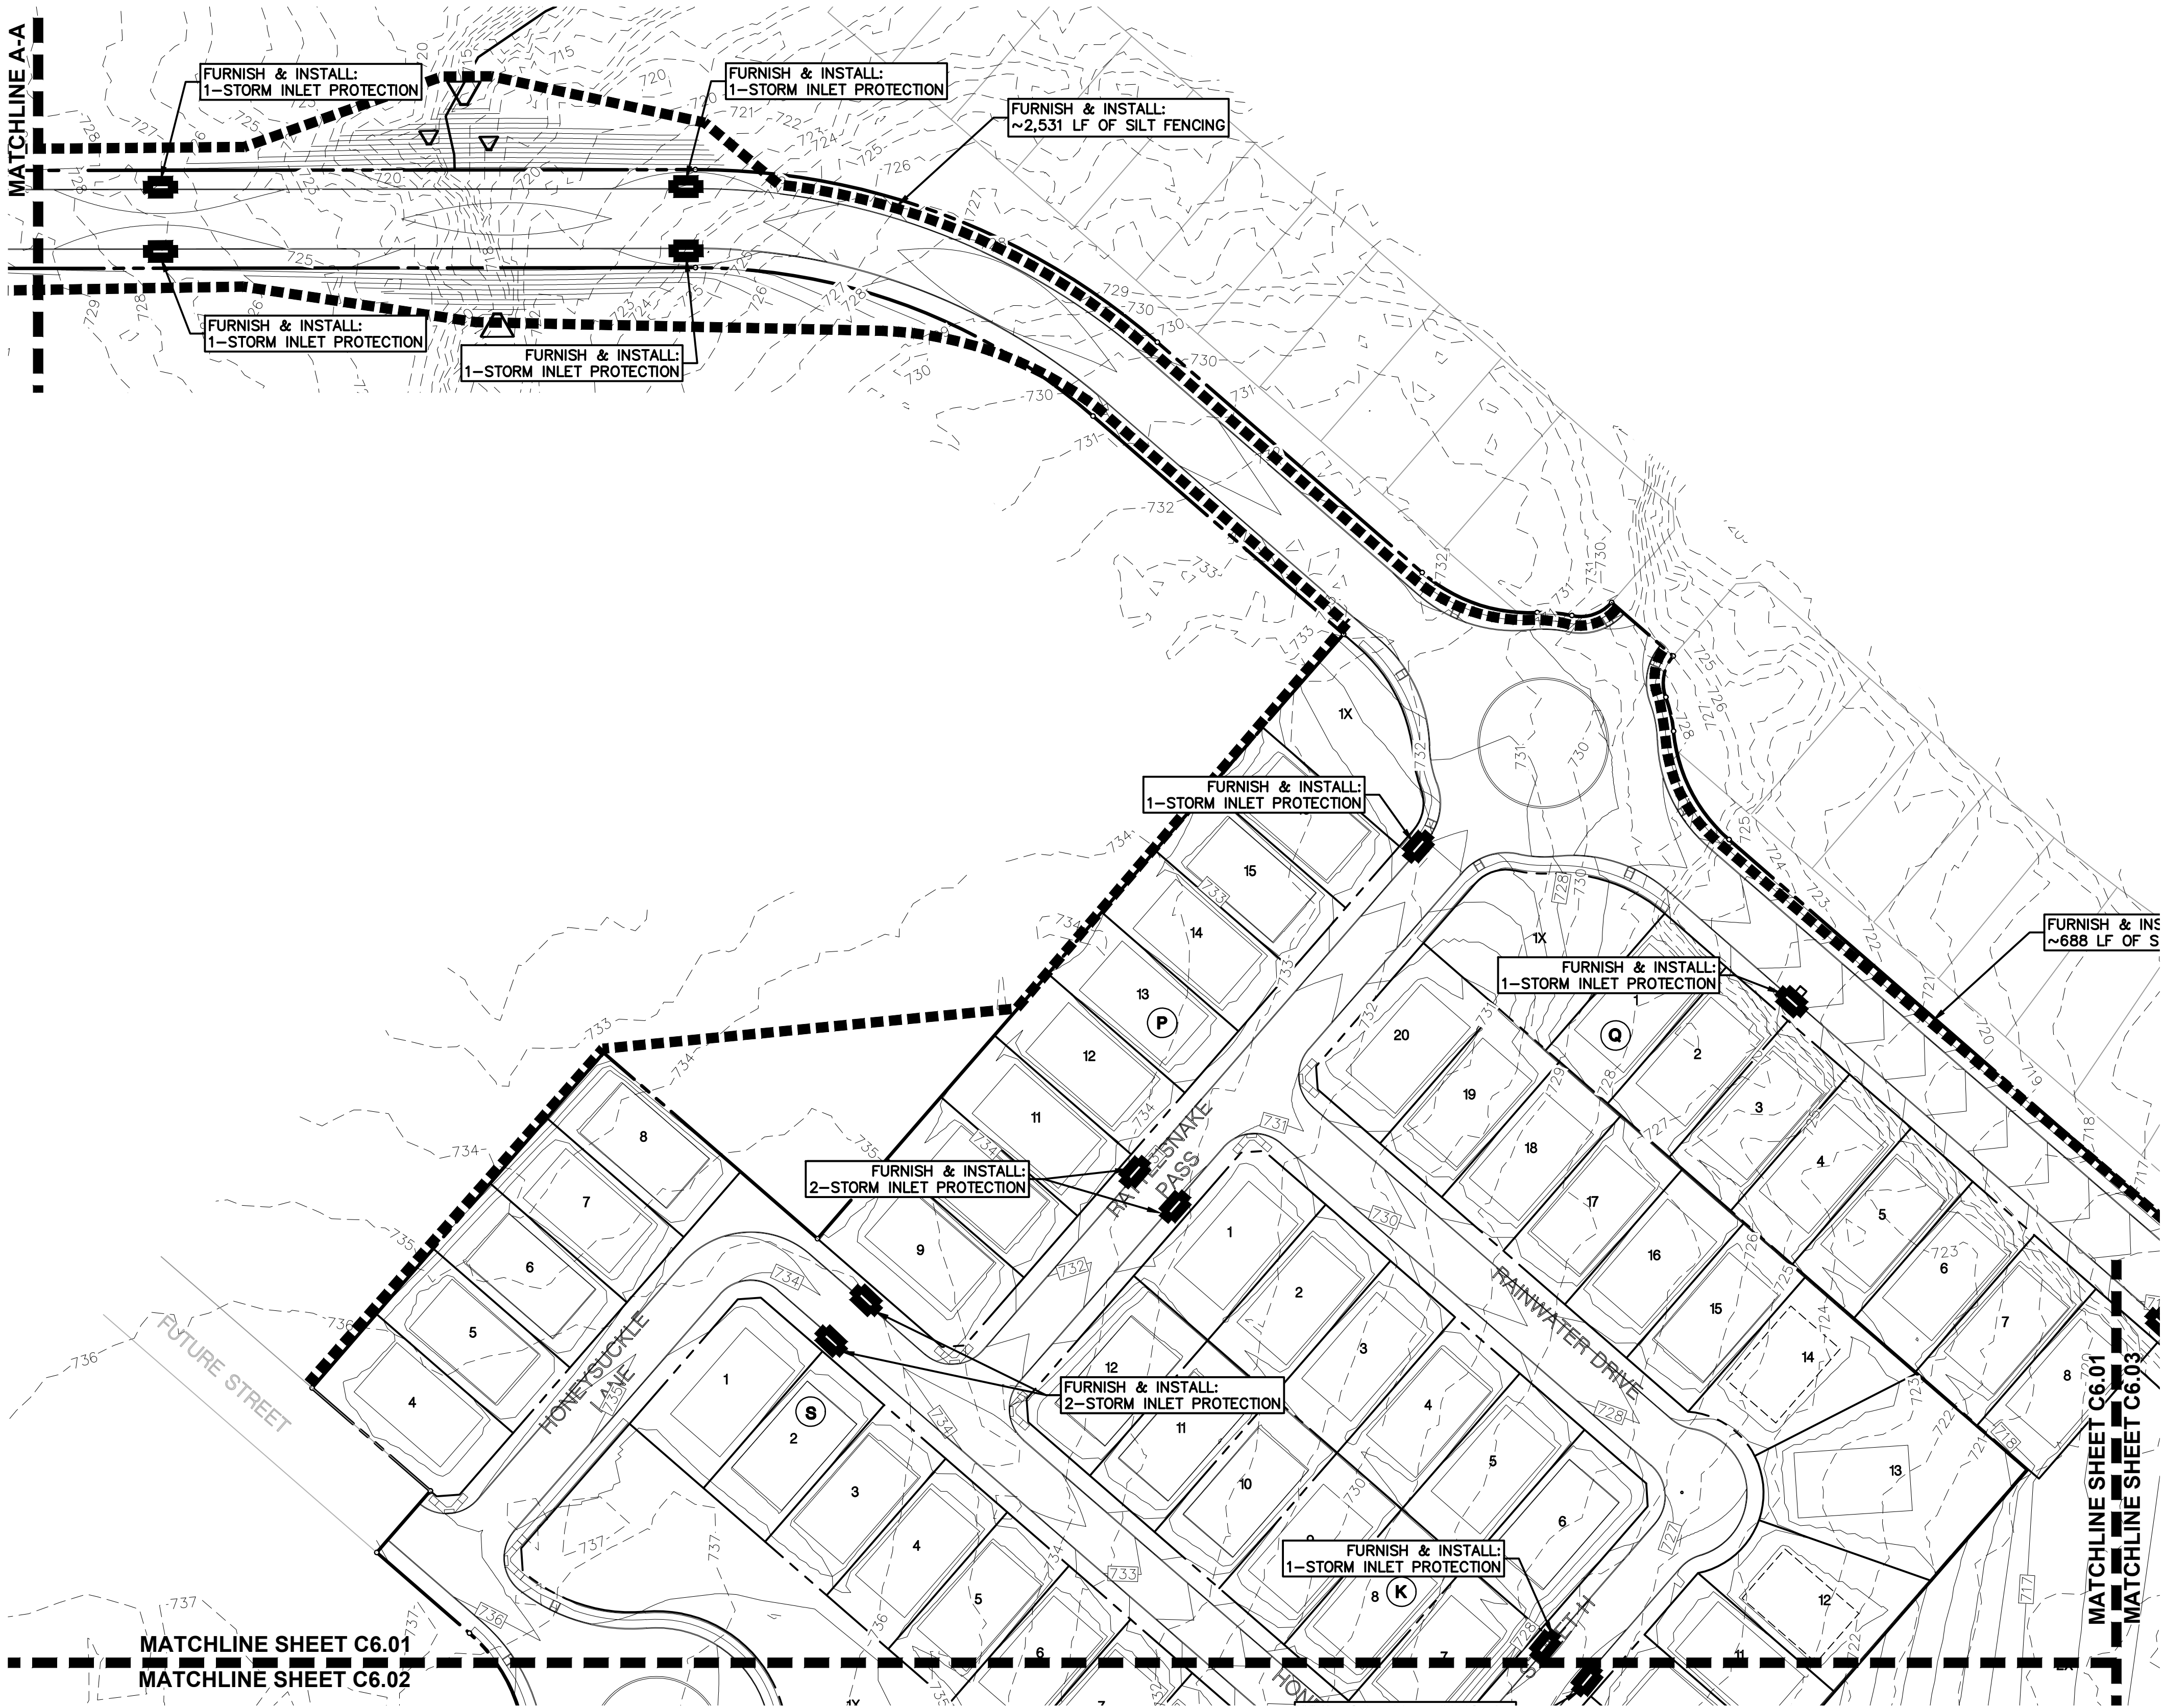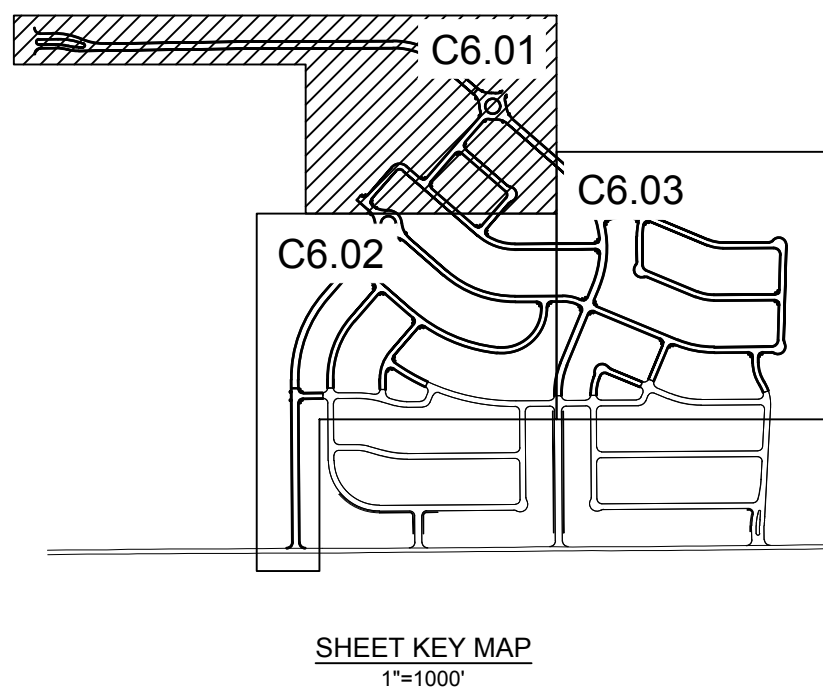

OWNER/DEVELOPER
MEGATEL HOMES
2101 CEDAR SPRINGS RD.
DALLAS, TEXAS 75201
Ph. 972-339-0169
Contact: MR. ZACH IPOUR

VENETIAN AT WESTON PHASE 2A
VENETIAN AT WESTON PHASE 2A
in the
70.078 Acres
in the
CITY OF WESTON
COLLIN COUNTY, TEXAS

EROSION CONTROL PLAN

PRELIMINARY PLANS

THIS DOCUMENT IS FOR INTERIM REVIEW AND IS NOT INTENDED FOR CONSTRUCTION, BIDDING, OR PERMIT PURPOSES. THE JOHN R. MCADAMS COMPANY, INC.
TBPE: 19762
MATTHEW G. ST. MARIE, P.E. #110326
DATE 3/21/2022

Drawn By: ASC
Date: 03/07/2022
Scale: 1" = 60'
Revisions:



MEH21001

C6.01

VENETIAN AT WESTON PHASE 2A




File: M:\Projects\VEN\MEH21001_Venetic at Weston.dwg - Project (03-Production)\Engineering\Construction Drawings\Current
Drawings Phase 2\MEH21001-EC-
Revision: 03/21/2022 3:52 PM by Scott Kneels, Scale: 1/2"=60' 3/4" by 60' by 60'

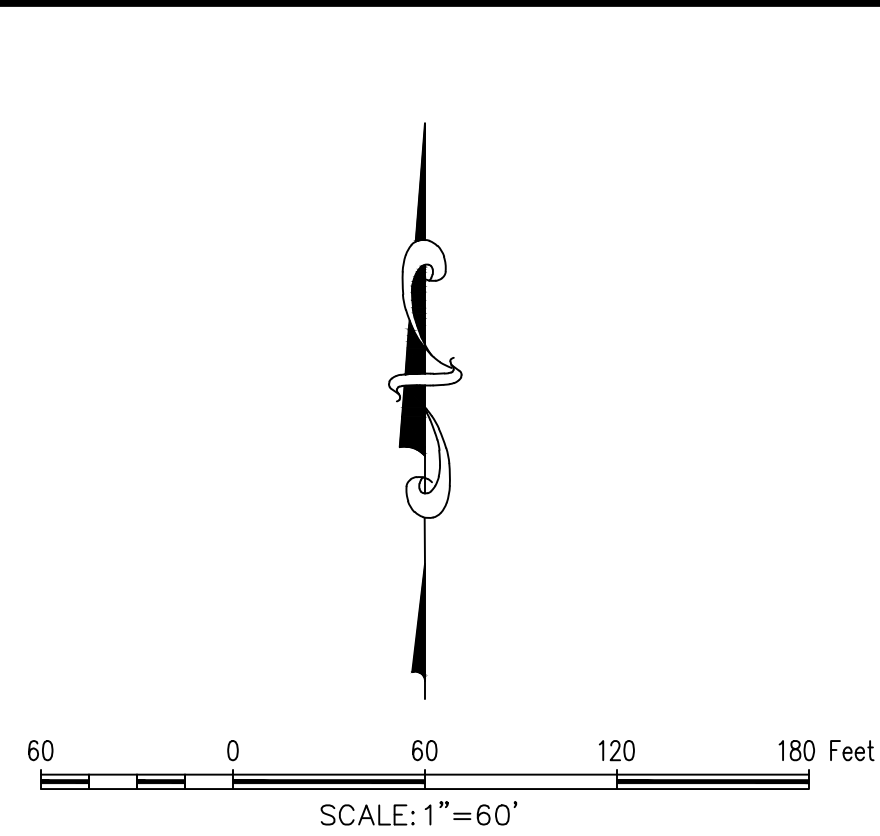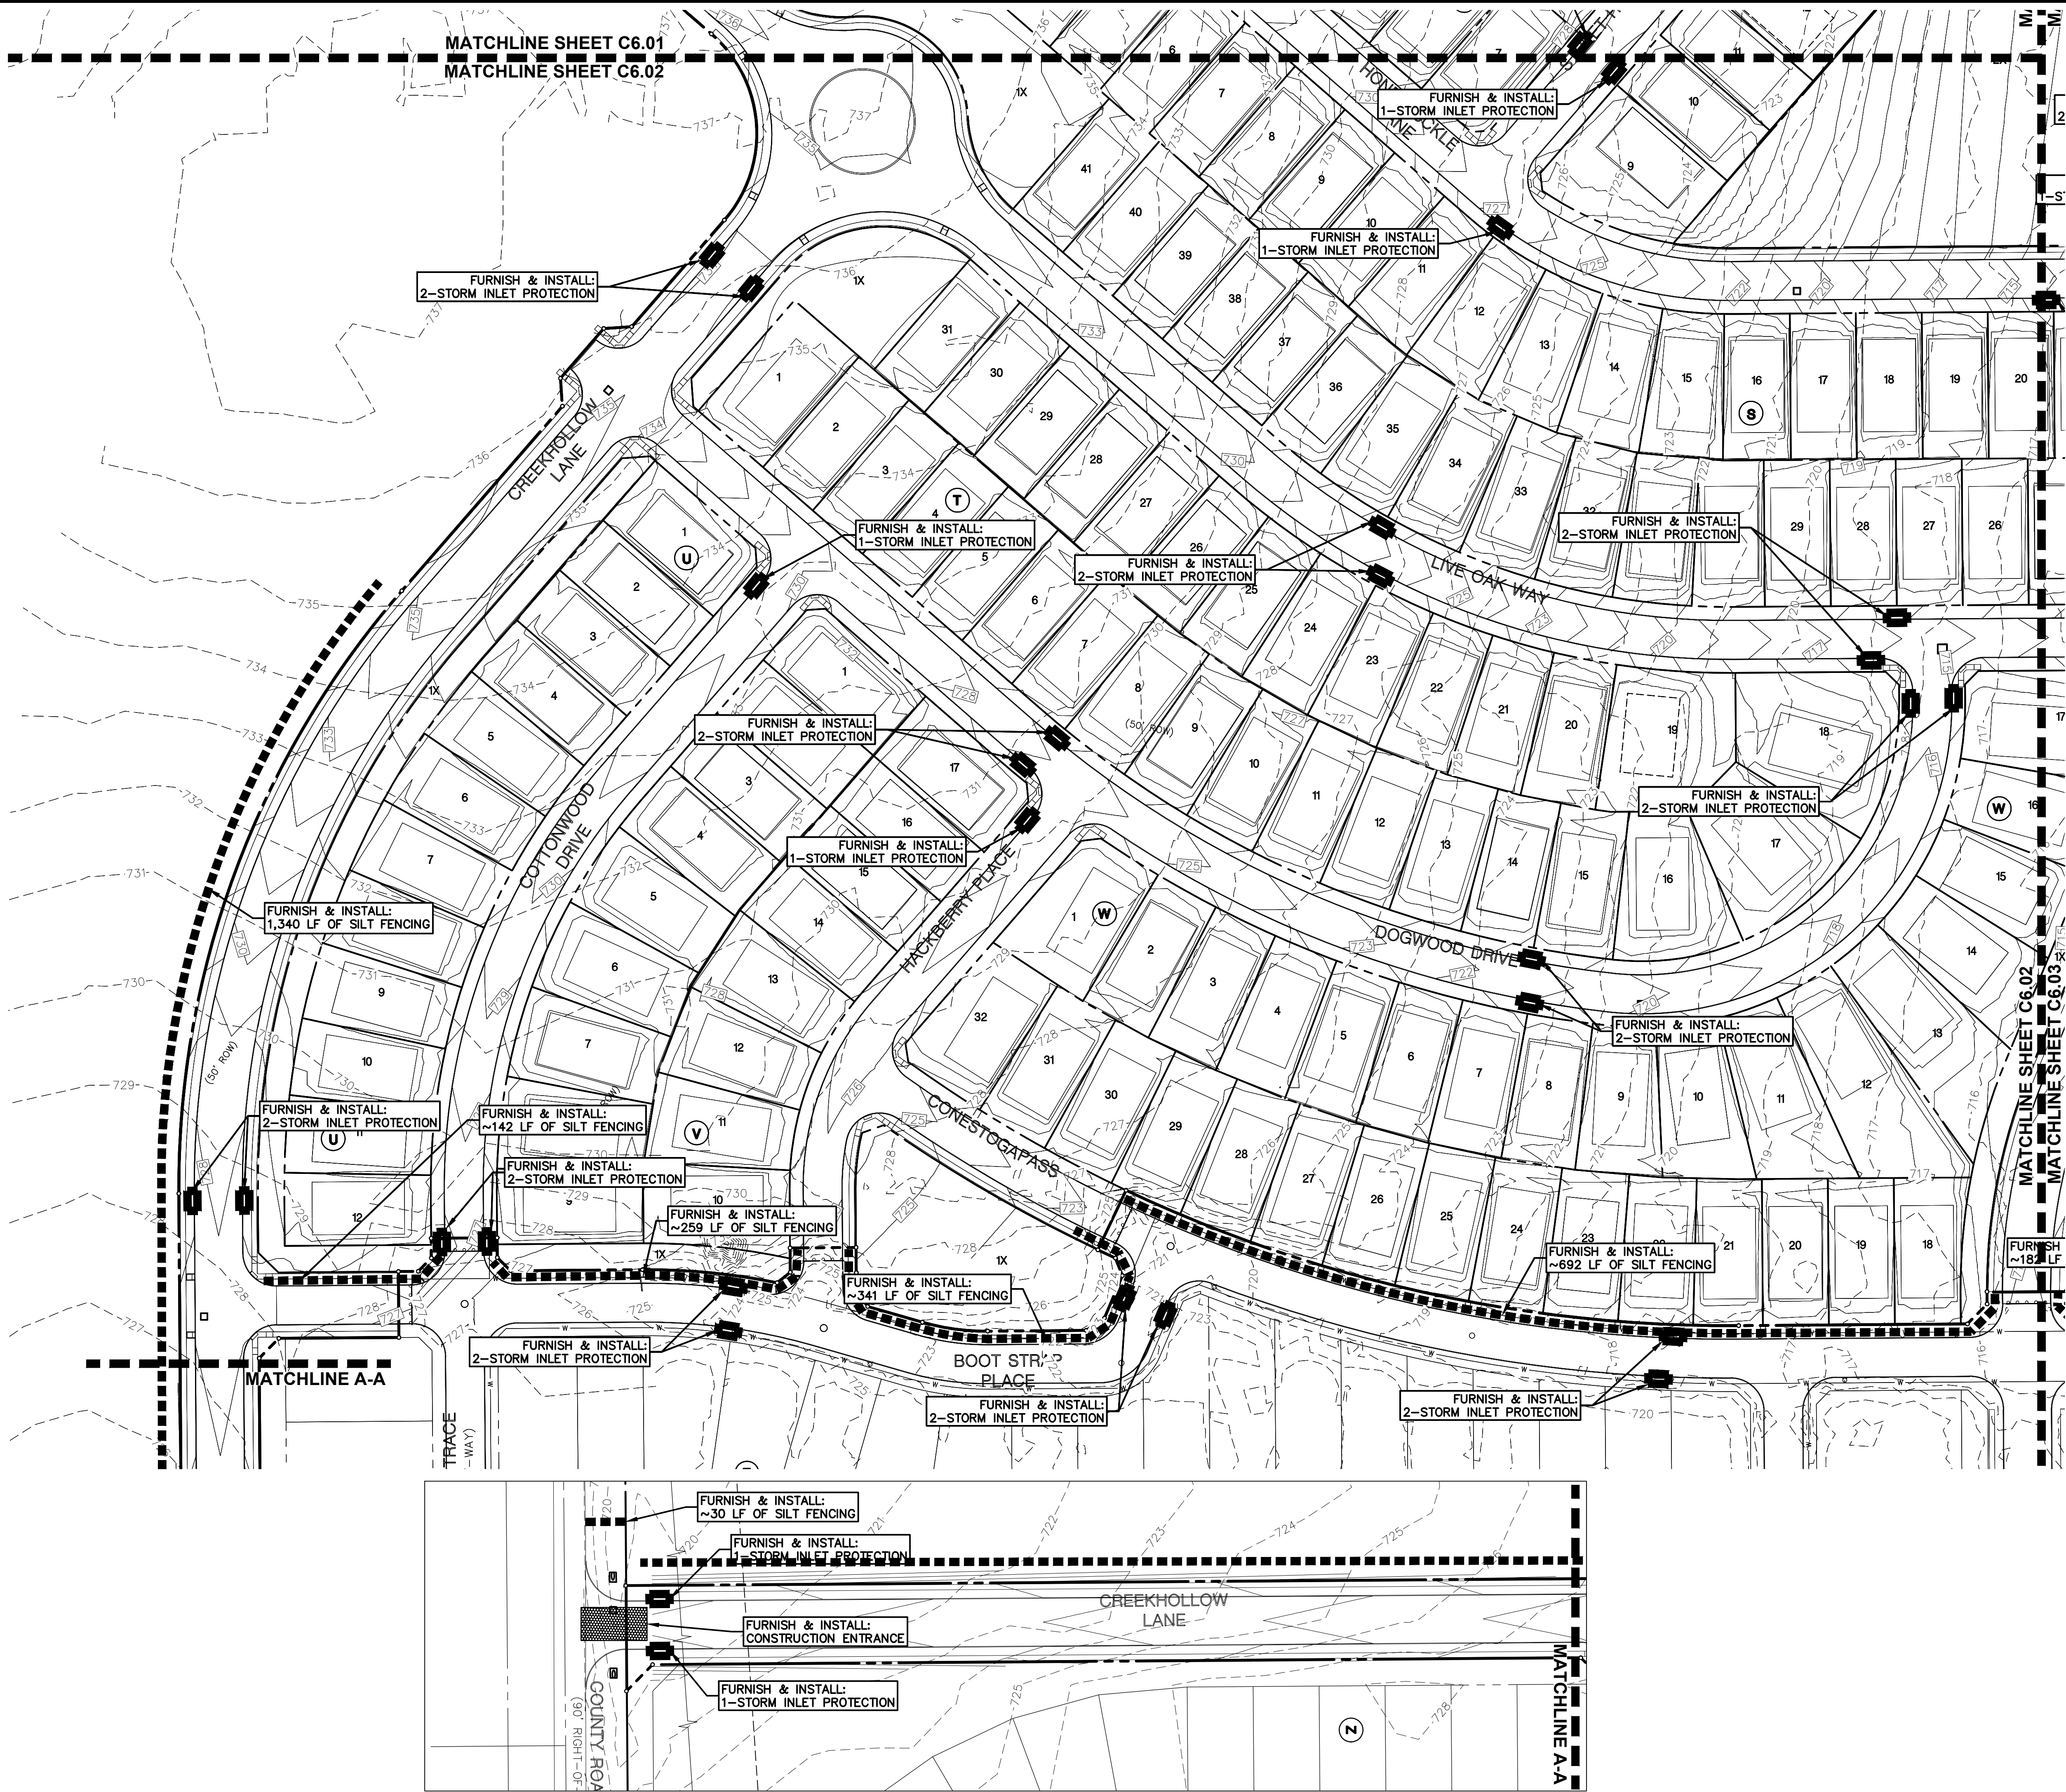

"X" SET SOUTHEAST CORNER OF THE ANNA HIGH SCHOOL PROPERTY
N=7183022.0359;
E=2560466.1608;
ELEV=726.82


"Y" SET IN THE MEDIAN OF FERGUSON PARKWAY APPROXIMATELY 550' SOUTH OF THE INTERSECTION OF HACKBERRY AND FERGUSON PARKWAY
N=7179687.33;
E=2558437.54;
ELEV=549.85

BMP LEGEND:

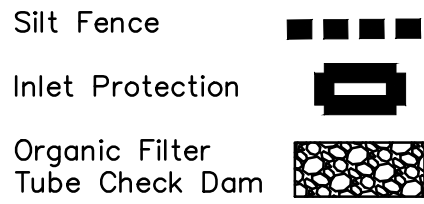

EROSION CONTROL NOTES:

1. REFER TO SWPPP MANUAL FOR ADDITIONAL EROSION CONTROL MEASURES.
2. THE SWPPP MANUAL SHALL REMAIN ON-SITE DURING CONSTRUCTION AT ALL TIMES.
3. THIS PLAN IS NOT INTENDED TO COMPLY WITH NPDES REQUIREMENTS OR TCEQ GENERAL CONSTRUCTION PERMIT REQUIREMENTS. REFER TO SWPPP MANUAL FOR ALL PERTINENT REGULATIONS.

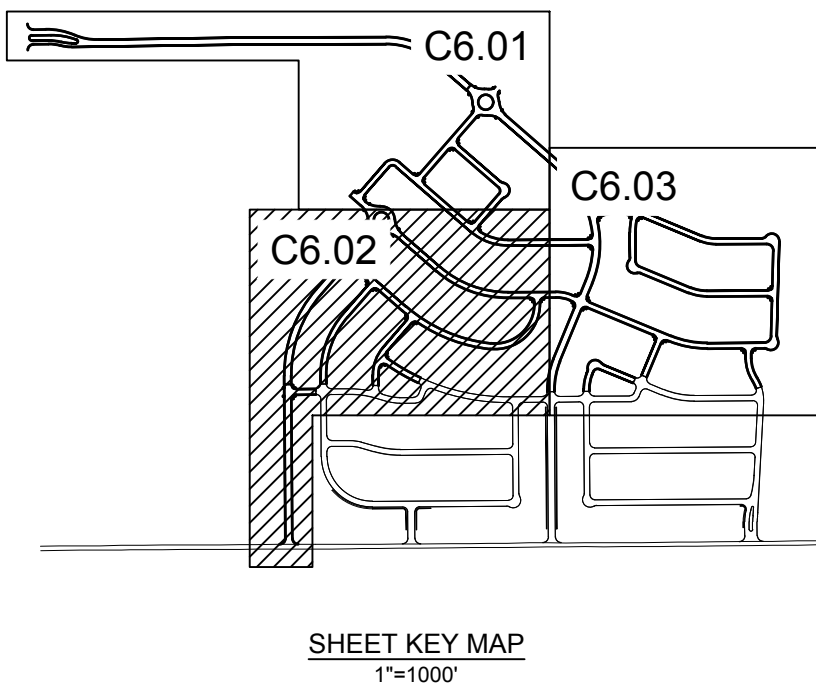

OWNER/DEVELOPER
MEGATEL HOMES
2101 CEDAR SPRINGS RD.
DALLAS, TEXAS 76201
Ph. 972-339-0169
Contact: MR. ZACH IPOUR

The John R. McAdams
Company, Inc.
111 Hillside Drive
Lewisville, Texas 75057
972.435.9712
201 Country View Drive
Rockwall, Texas 75087
940.240.1012
TBPE: 19762 TBPLS: 1019440
www.mcadamsco.com



VENETIAN AT WESTON PHASE 2A
VENETIAN AT WESTON PHASE 2A
70.078 Acres
in the
J. WILSON SURVEY, ABSTRACT NO. 963
CITY OF WESTON
COLLIN COUNTY, TEXAS

EROSION CONTROL PLAN

PRELIMINARY PLANS

THIS DOCUMENT IS FOR INTERIM REVIEW AND IS NOT INTENDED FOR CONSTRUCTION, BIDDING, OR PERMIT PURPOSES. THE JOHN R. MCADAMS COMPANY, INC. TBPE: 19762 MATTHEW G. ST. MARIE, P.E. #110326 DATE 3/21/2022

Drawn By: ASC
Date: 03/07/2022
Scale: 1" = 60'
Revisions:

MEH21001

C6.02

VENETIAN AT WESTON PHASE 2A

